


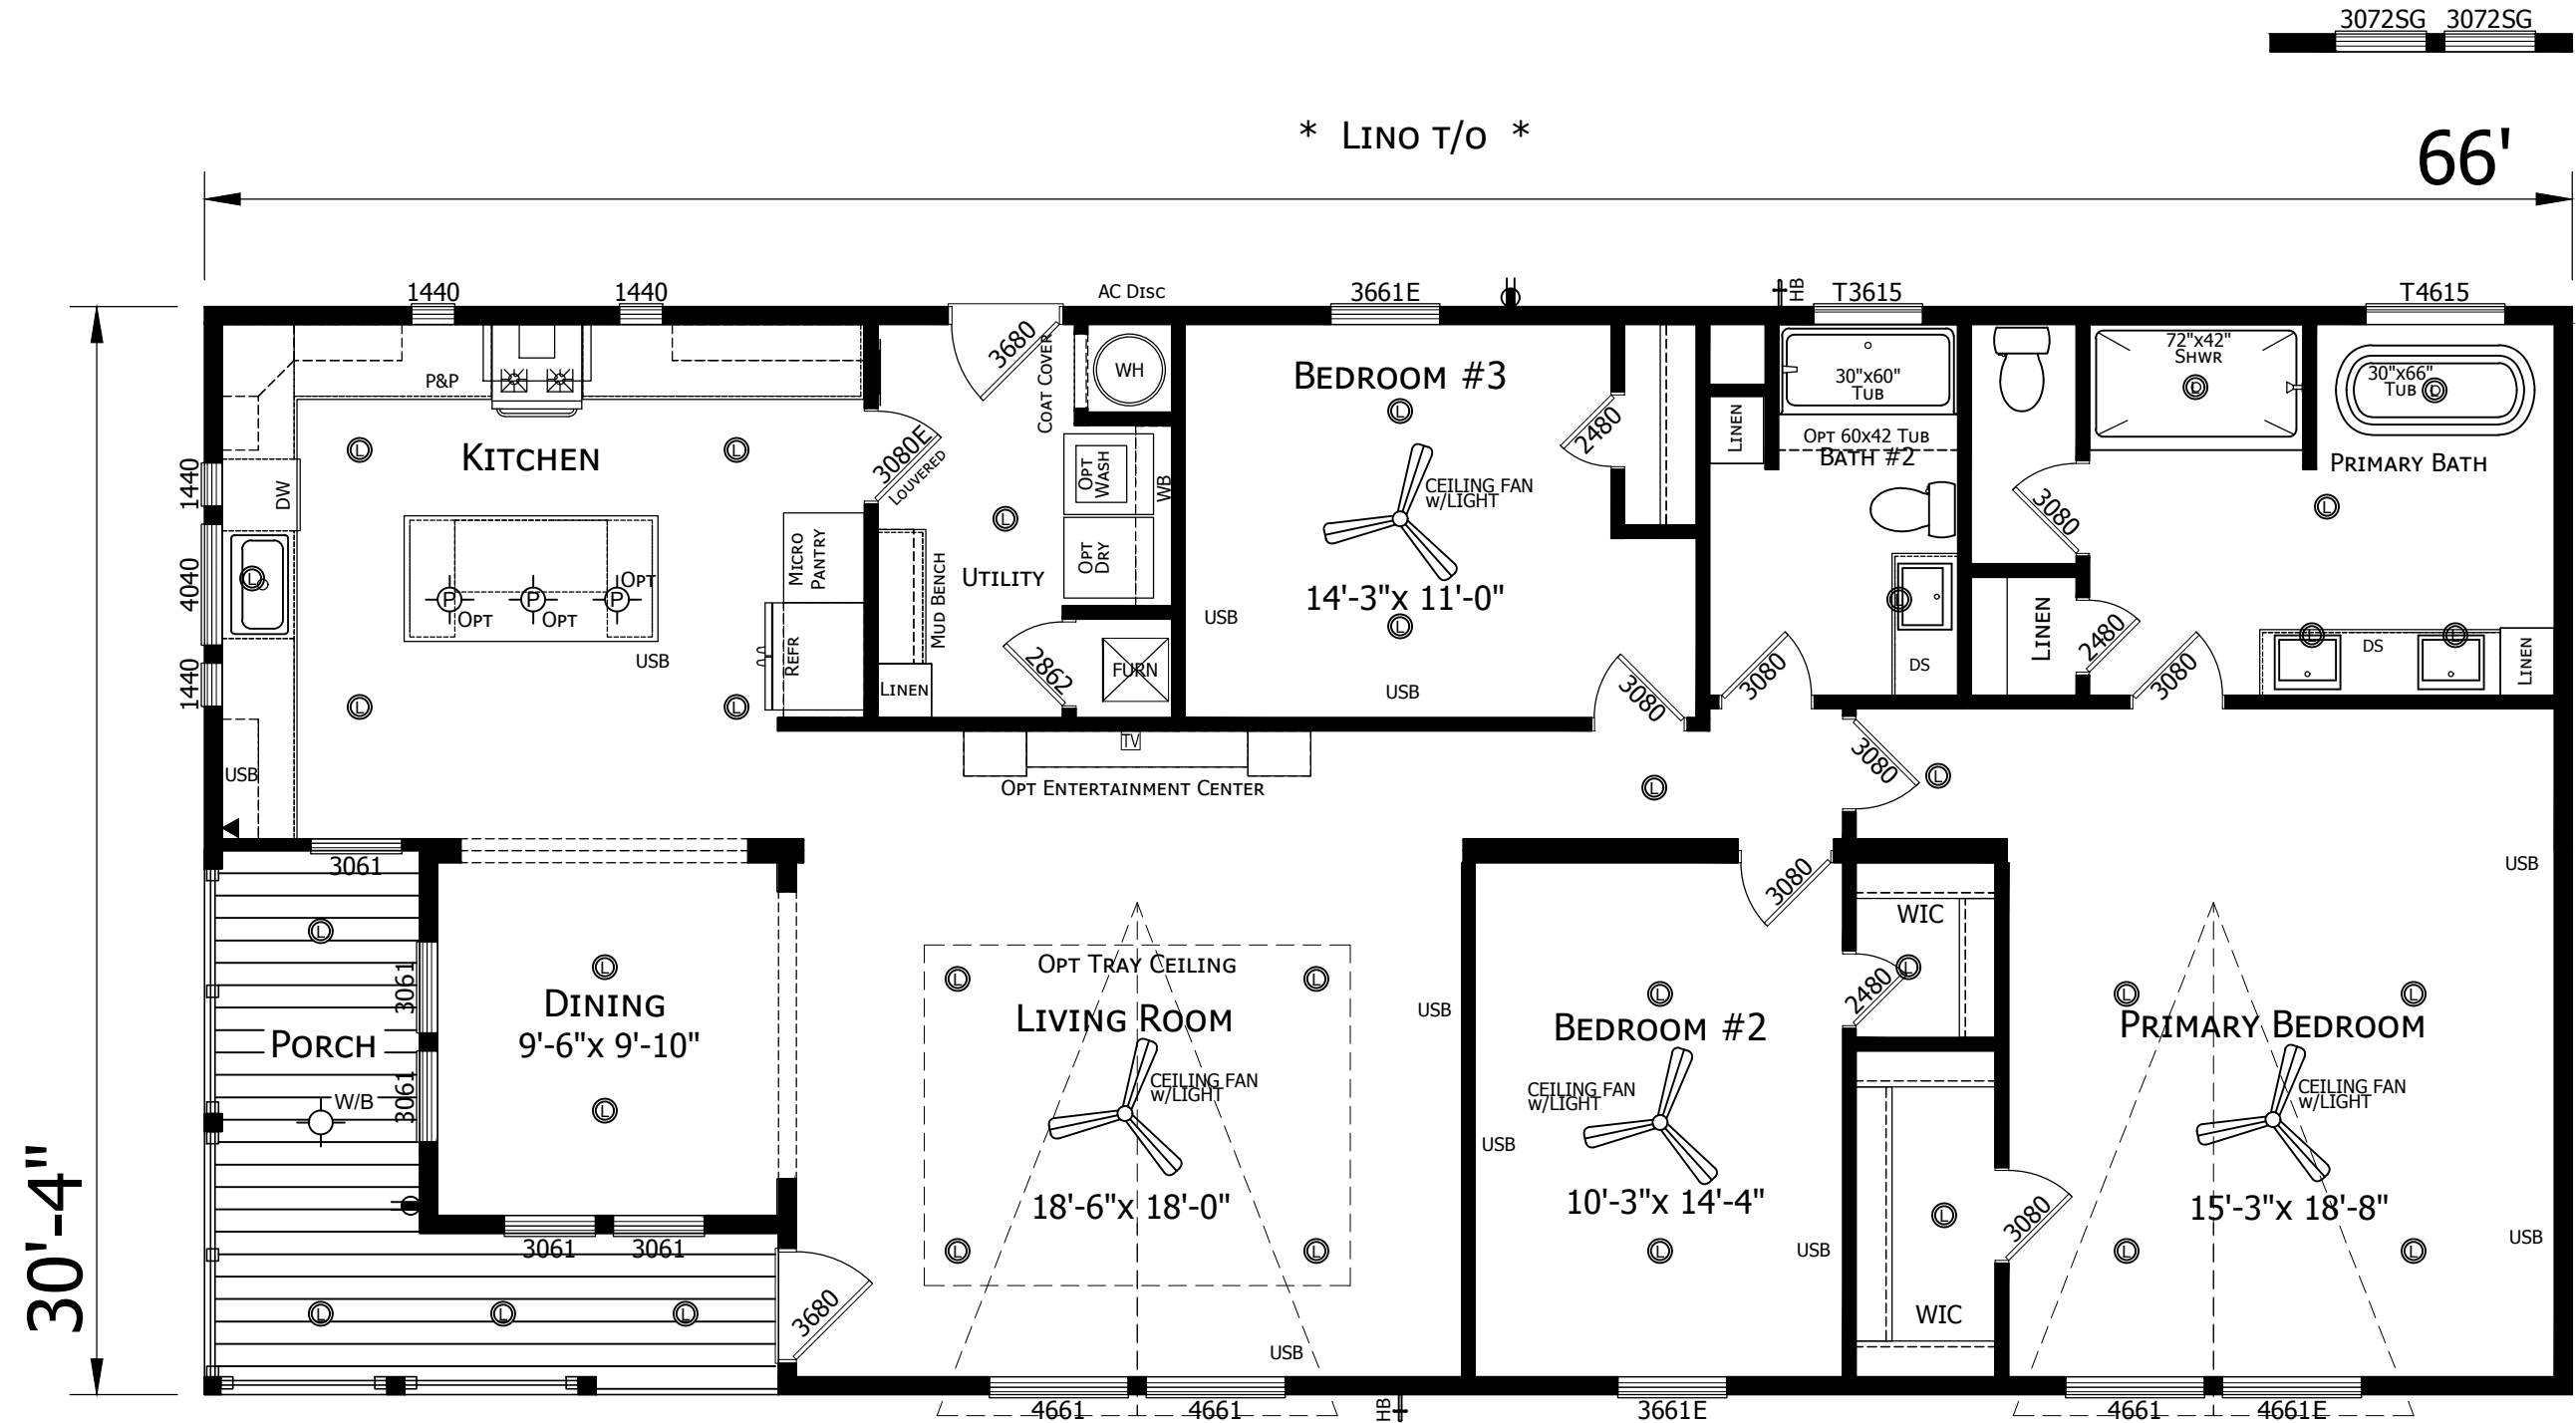

IN3266H32050 (IN3266F)
3 BEDROOM 2 BATH
66'-0" x 30'-4"
1866 SQ. FT. LIVING AREA



3401 WEST CORSICANA HWY ATHENS, TX 75751
PHONE: 903-677-0108

MODIFICATIONS

- | | |
|----------------------------|-------------|
| 1 CHANGE TO 2x4 INT WALLS | 03/07/23 RW |
| 2 CHANGE FREE STANDING TUB | 07/11/23 RW |
| 3 CHANGE REAR DOOR | 08/28/24 RW |
| 4 UPDATE TO 2026 SPECS | 01/27/26 RW |

PROJECT:
110IN3266H32050
66'-0" x 30'-4"
3 BD 2 BT


DRAWN BY: RWALTERS
DATE: 03-02-23
SCALE: 3/16" = 1'-0"

TITLE:
LITERATURE
PLAN

FILENAME: 110IN3266H32050-2026
110-IN3266F

SHEET:
L-101

PROPRIETARY AND CONFIDENTIAL
THESE DRAWINGS AND SPECIFICATIONS ARE ORIGINAL,
PROPRIETARY AND CONFIDENTIAL MATERIALS OF CHAMPION.
COPYRIGHT © 1976-2026 BY CHAMPION

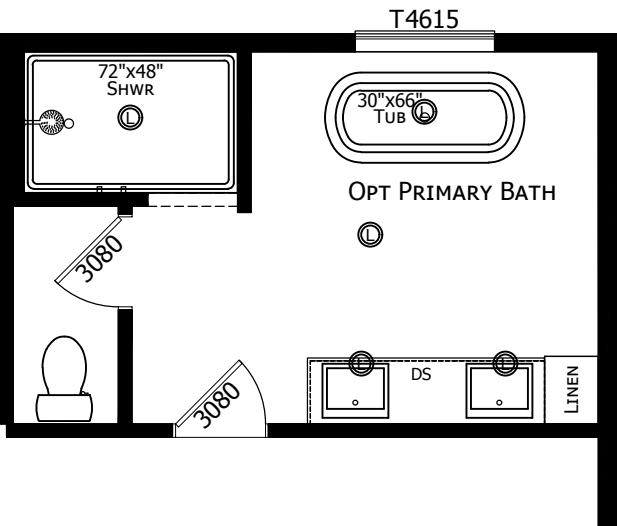


3401 WEST CORSICANA HWY ATHENS, TX 75751
PHONE: 903-677-0108

MODIFICATIONS			
1	CHANGE TO 2x4 INT WALLS	03/07/23	RW
2	CHANGE FREE STANDING TUB	07/11/23	RW
3	UPDATE TO 2026 SPECS	01/27/26	RW


PROJECT:
110IN3266H32050
66'-0" x 30'-4"
3 BD 2 BT
DRAWN BY: RWALTERS
DATE: 03-02-23
SCALE: 3/16" = 1'-0"

TITLE:
LITERATURE
PLAN OPTIONS
FILENAME: 110IN3266H32050-2026
110-IN3266F

SHEET:
L-102
PROPRIETARY AND CONFIDENTIAL THESE DRAWINGS AND SPECIFICATIONS ARE ORIGINAL, PROPRIETARY AND CONFIDENTIAL MATERIALS OF CHAMPION. COPYRIGHT © 1976-2026 BY CHAMPION

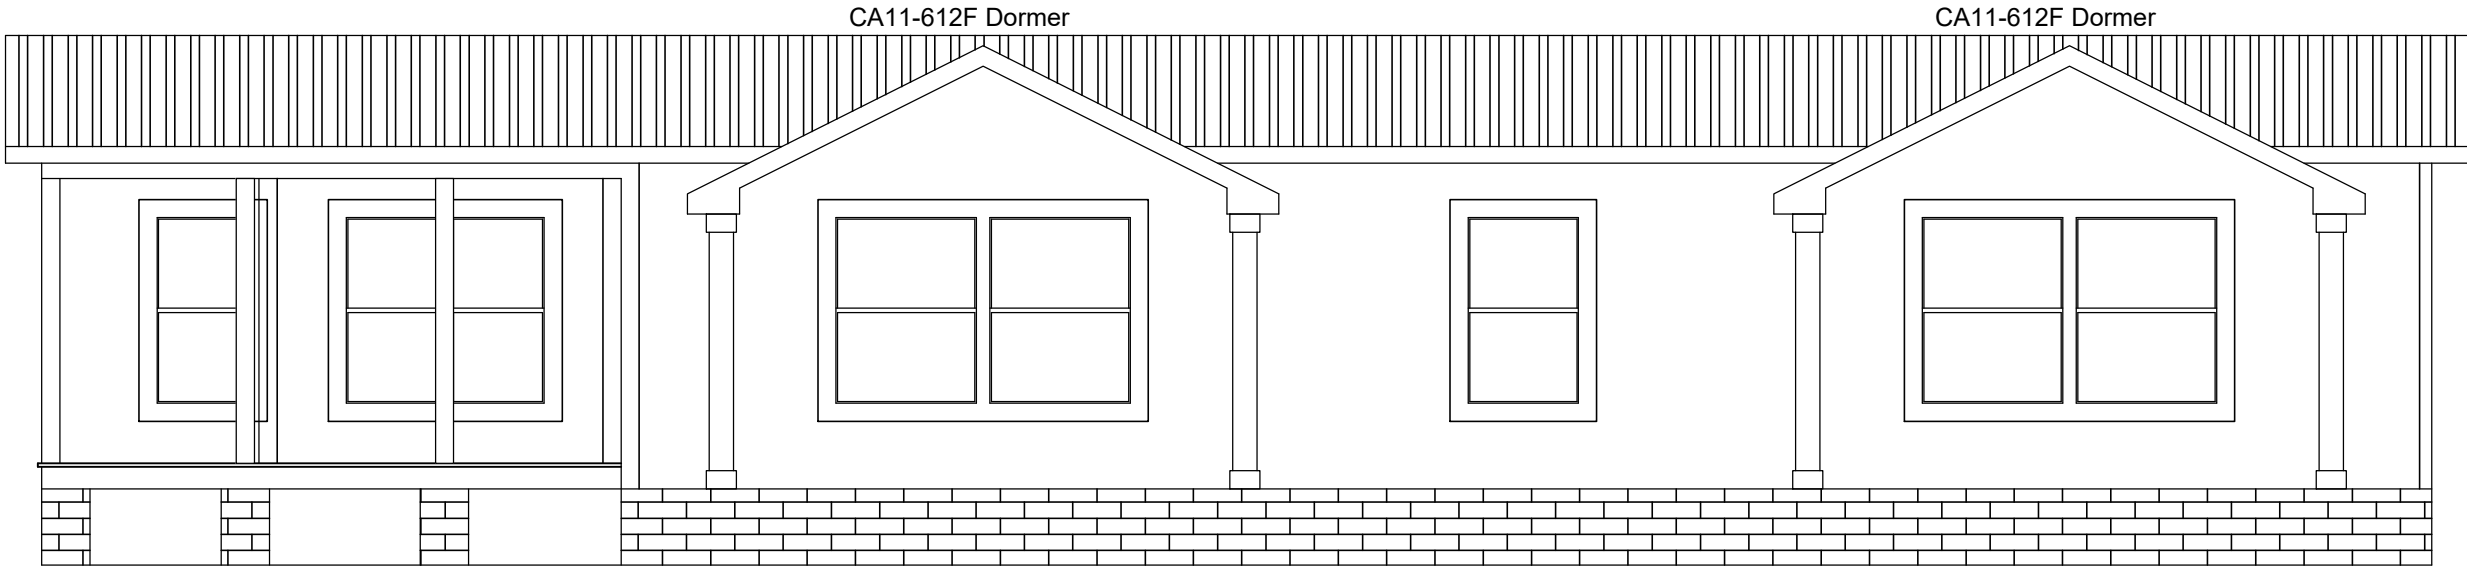


FRONT ELEVATION

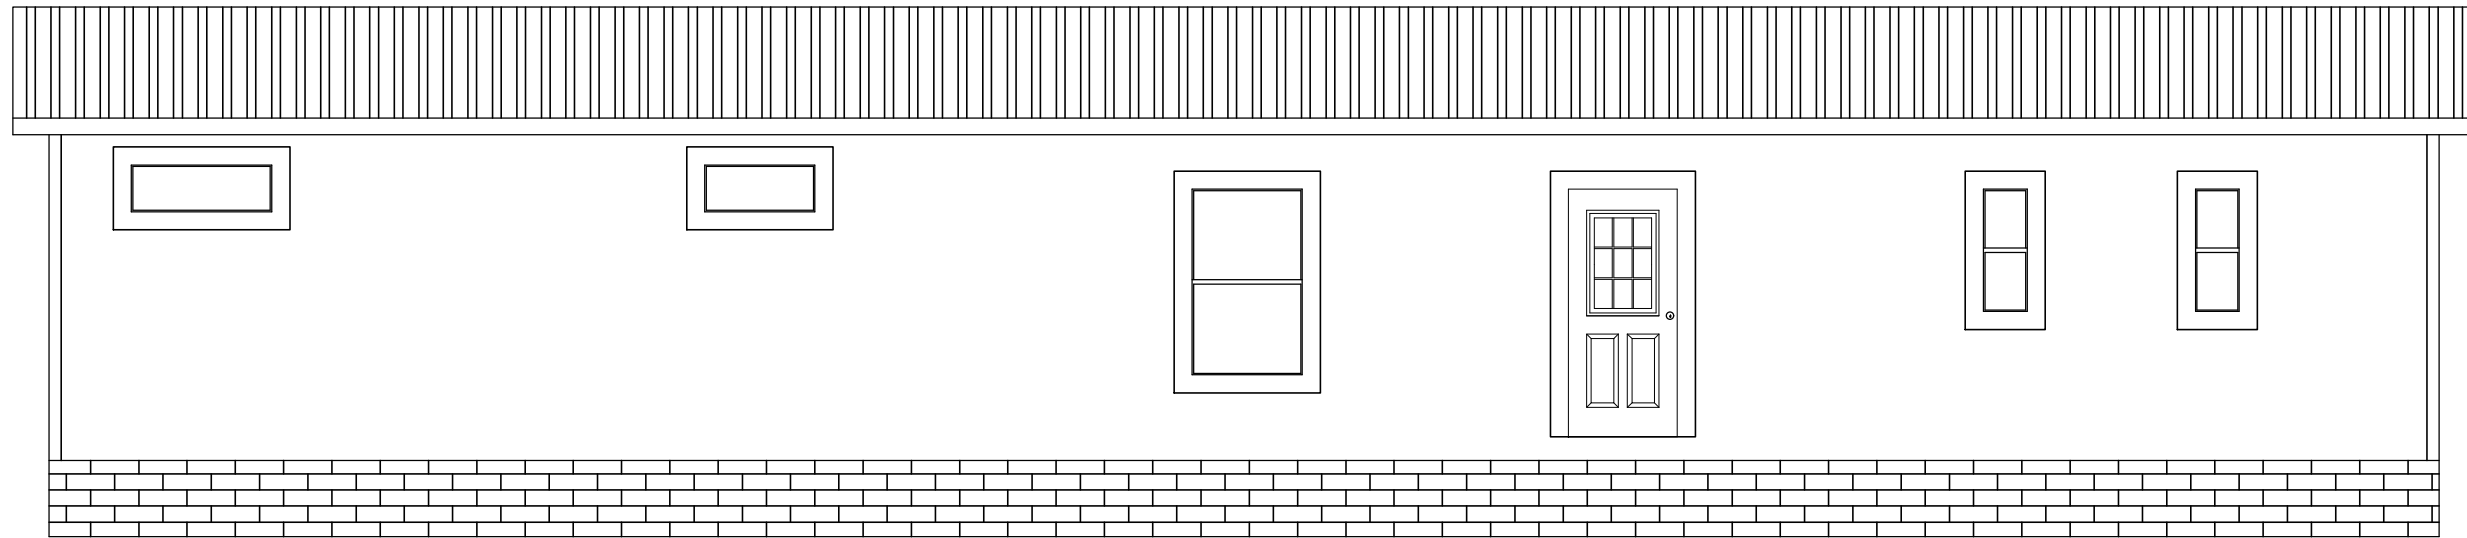

REAR ELEVATION



LEFT SIDE ELEVATION

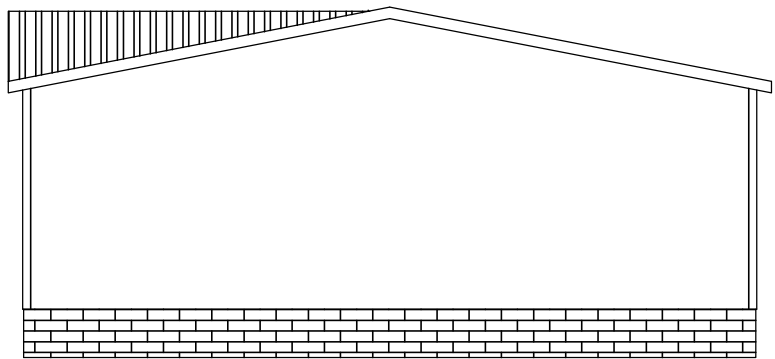

RIGHT SIDE ELEVATION



3401 WEST CORSICANA HWY ATHENS, TX 75751
PHONE: 903-677-0108

MODIFICATIONS

PROJECT:
110IN3266H32050
66'-0" x 30'-4"
3 BD 2 BT
DRAWN BY: RWALTERS
DATE: 03-02-23
SCALE: 3/16" = 1'-0"

TITLE:
ELEVATIONS

FILENAME: 110IN3266H32050-2026
110-IN3266F

SHEET:
EV-101

PROPRIETARY AND CONFIDENTIAL
THESE DRAWINGS AND SPECIFICATIONS ARE ORIGINAL,
PROPRIETARY AND CONFIDENTIAL MATERIALS OF CHAMPION.
COPYRIGHT © 1976-2026 BY CHAMPION