


* LINO T/O *

70'

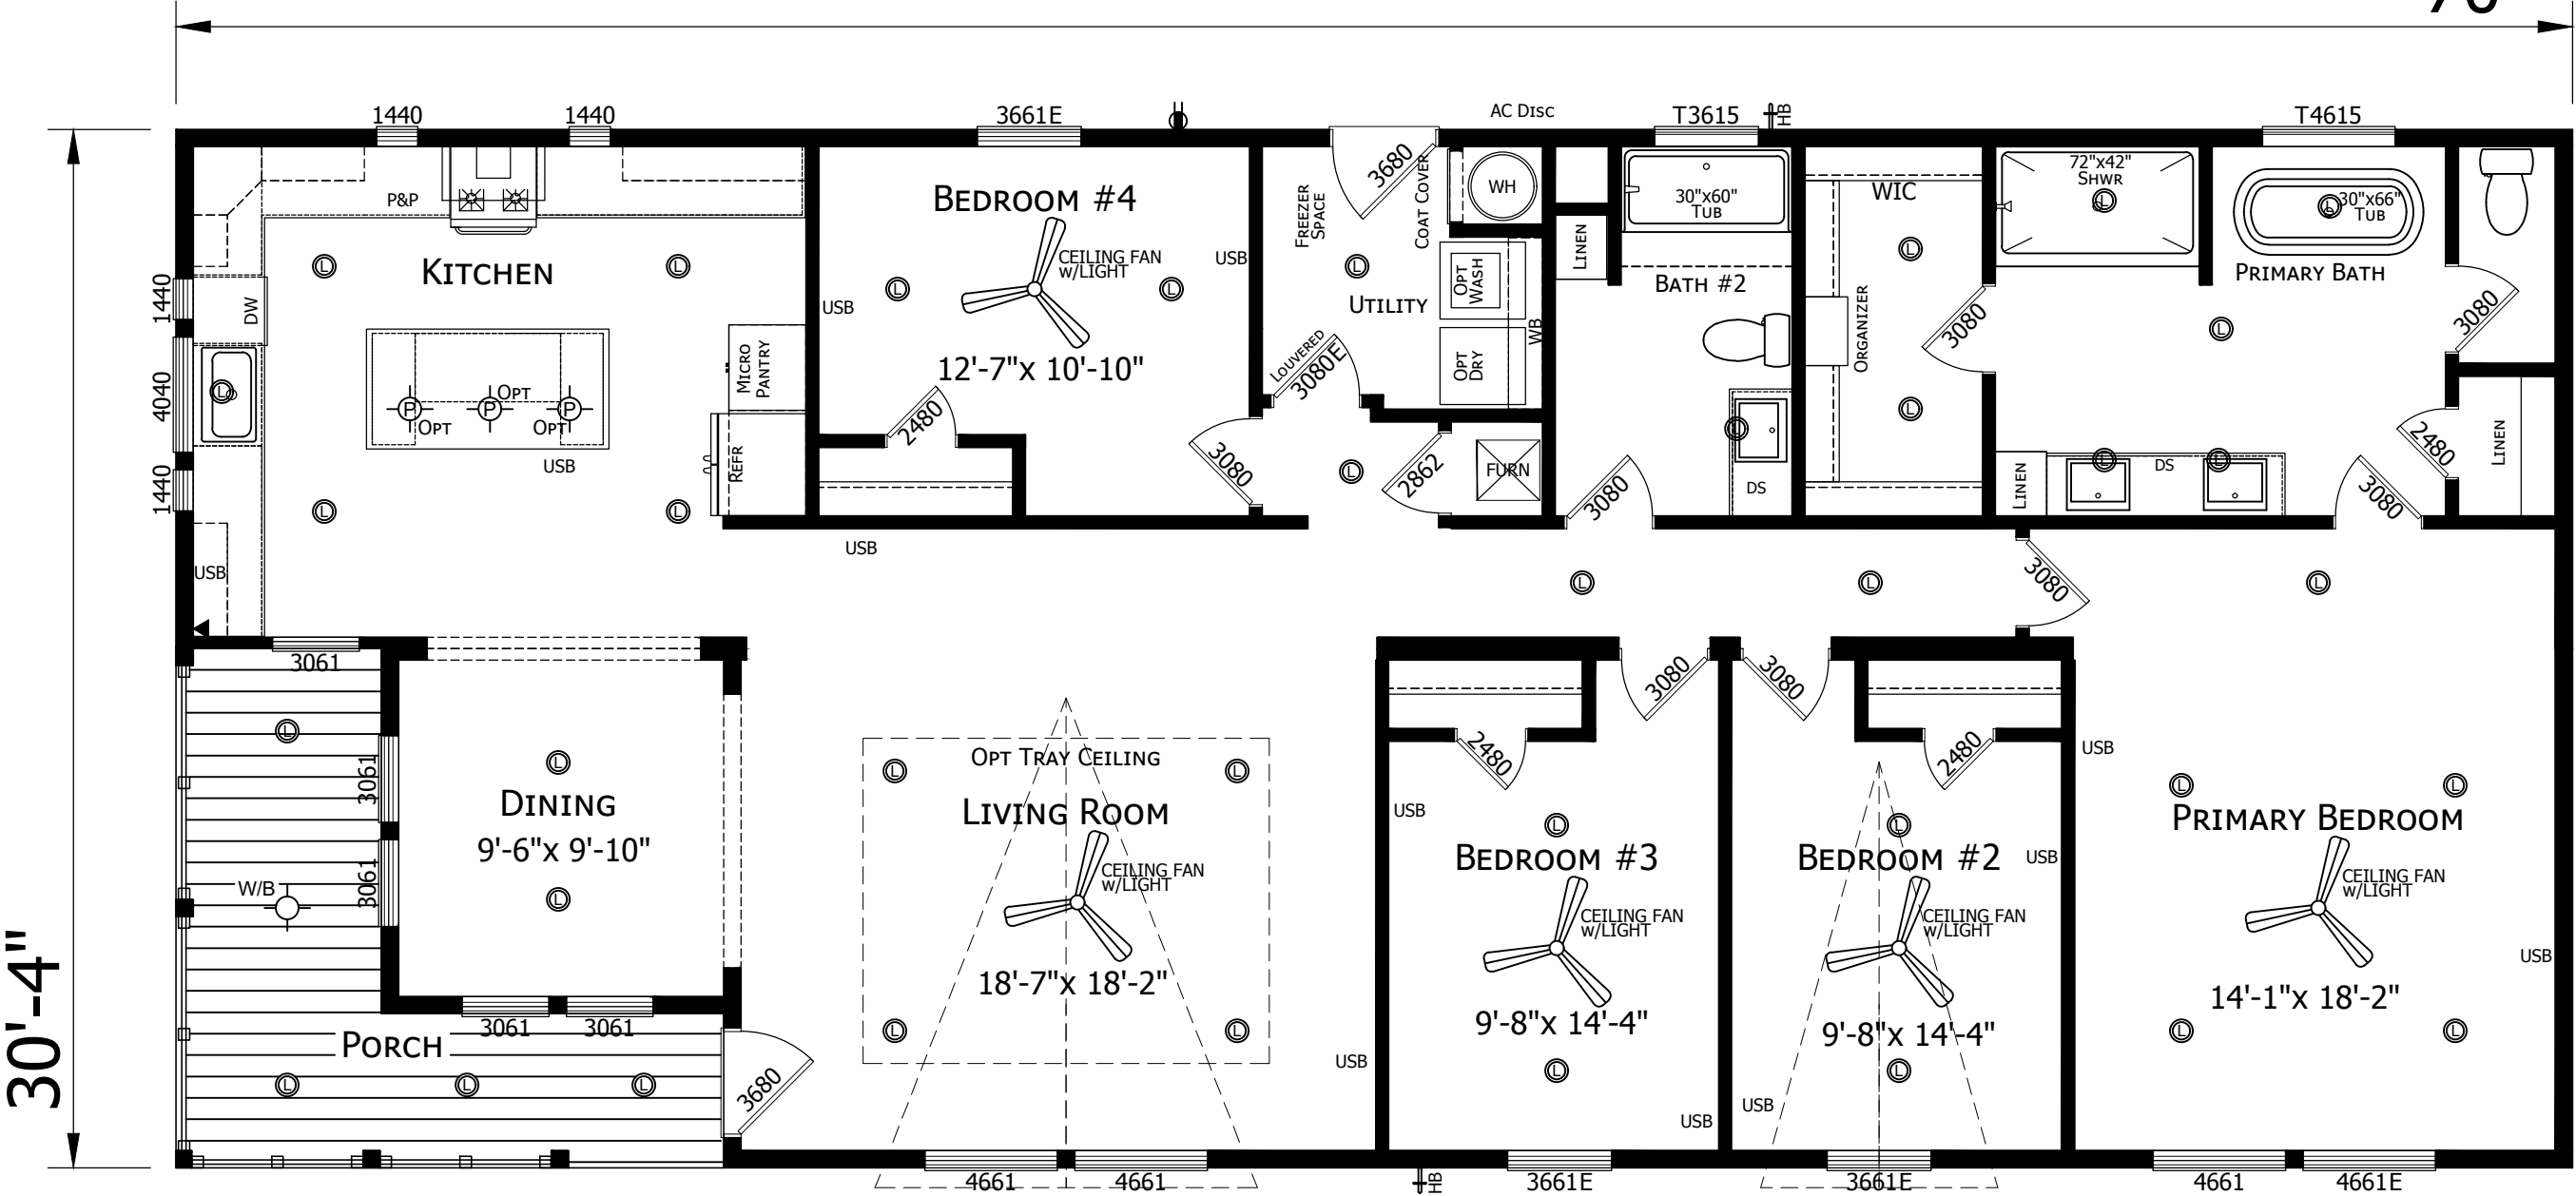

IN3270H42050
4 BEDROOM 2 BATH
70'-0" x 30'-4"
1987 Sq. Ft. LIVING AREA
136 Sq. Ft. PORCH AREA



3401 WEST CORSICANA HWY ATHENS, TX 75751
PHONE: 903-677-0108

MODIFICATIONS

- | | | |
|--------------------------------|----------|----|
| 1 REDRAW WITH 2x4 INT. WALLS | 11/28/23 | RW |
| 2 CHANGE REAR DOOR | 08/28/24 | RW |
| 3 CHANGE TO NEW CABINET SYSTEM | 12/11/24 | RW |
| 4 UPDATE TO 2026 SPECS | 02/02/26 | RW |

PROJECT:
110IN3270H42050
70'-0" x 30'-4"
4 BD 2 BT

DRAWN BY: RWALTERS
DATE: 11-28-23
SCALE: 3/16" = 1'-0"

TITLE:
**LITERATURE
PLAN**

FILENAME: 110IN3270H42050-2026
110-IN3270G

SHEET:
L-101

PROPRIETARY AND CONFIDENTIAL
THESE DRAWINGS AND SPECIFICATIONS ARE ORIGINAL,
PROPRIETARY AND CONFIDENTIAL MATERIALS OF CHAMPION.
COPYRIGHT © 1976-2026 BY CHAMPION




3401 WEST CORSICANA HWY ATHENS, TX 75751
PHONE: 903-677-0108

MODIFICATIONS			
1	REDRAW WITH 2x4 INT. WALLS	11/28/23	RW
2	CHANGE TO NEW CABINET SYSTEM	12/11/24	RW
3	UPDATE TO 2026 SPECS	02/02/26	RW


PROJECT:
110IN3270H42050
70'-0" x 30'-4"
4 BD 2 BT
DRAWN BY: RWALTERS
DATE: 11-28-23
SCALE: 3/16" = 1'-0"

TITLE:
LITERATURE
PLAN OPTIONS
FILENAME: 110IN3270H42050-2026
110-IN3270G


SHEET:
L-102
PROPRIETARY AND CONFIDENTIAL THESE DRAWINGS AND SPECIFICATIONS ARE ORIGINAL, PROPRIETARY AND CONFIDENTIAL MATERIALS OF CHAMPION. COPYRIGHT © 1976-2026 BY CHAMPION

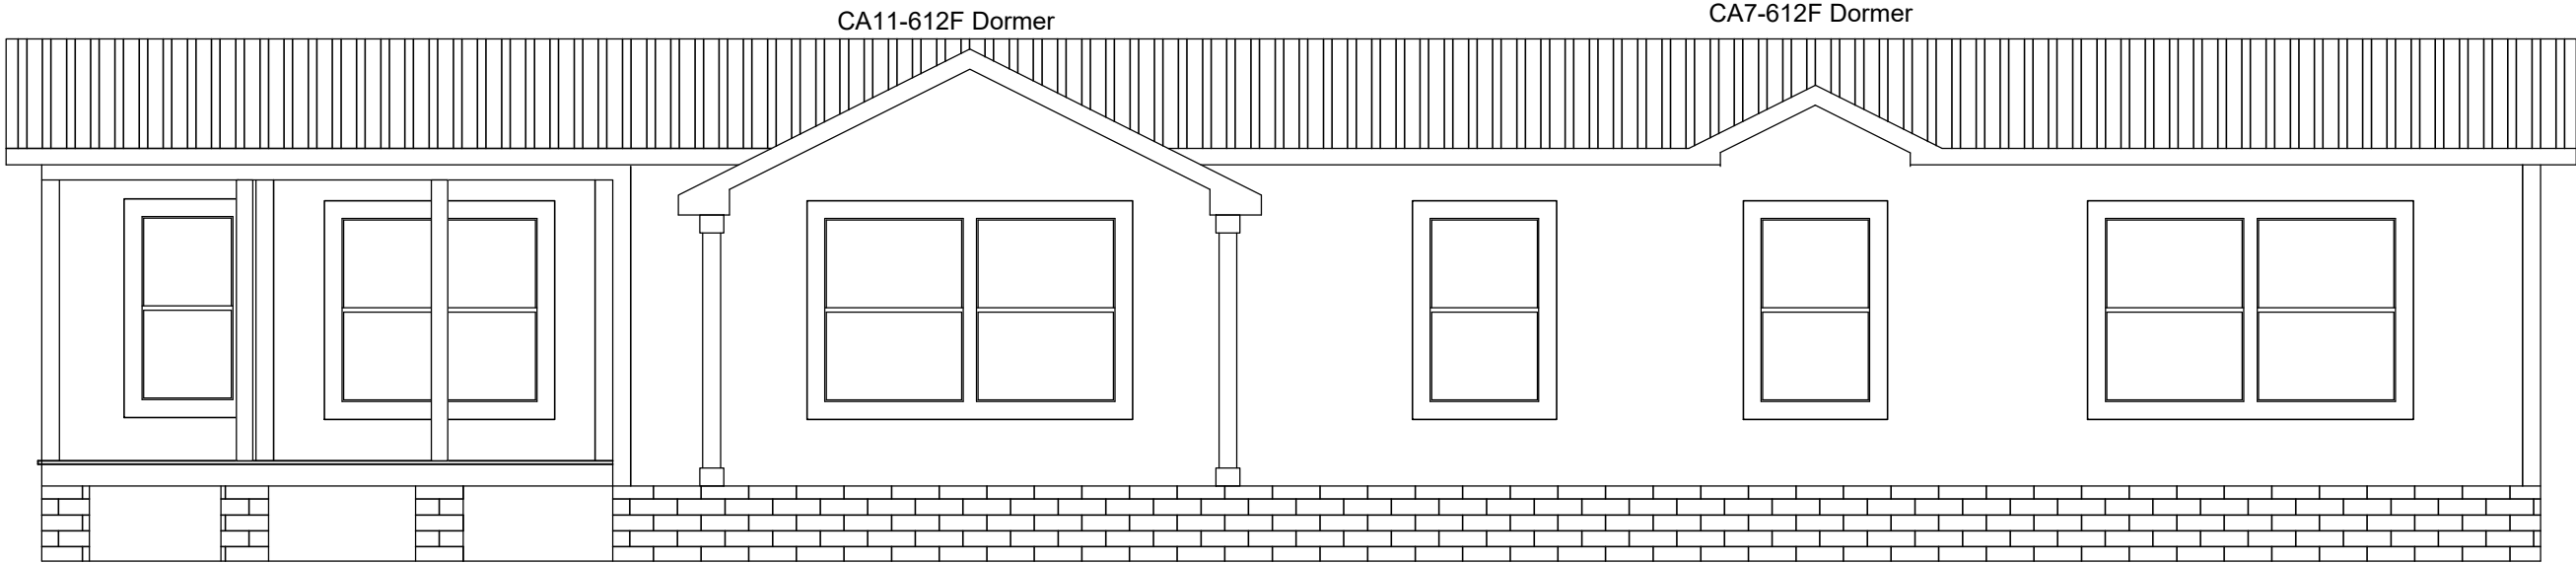


FRONT ELEVATION

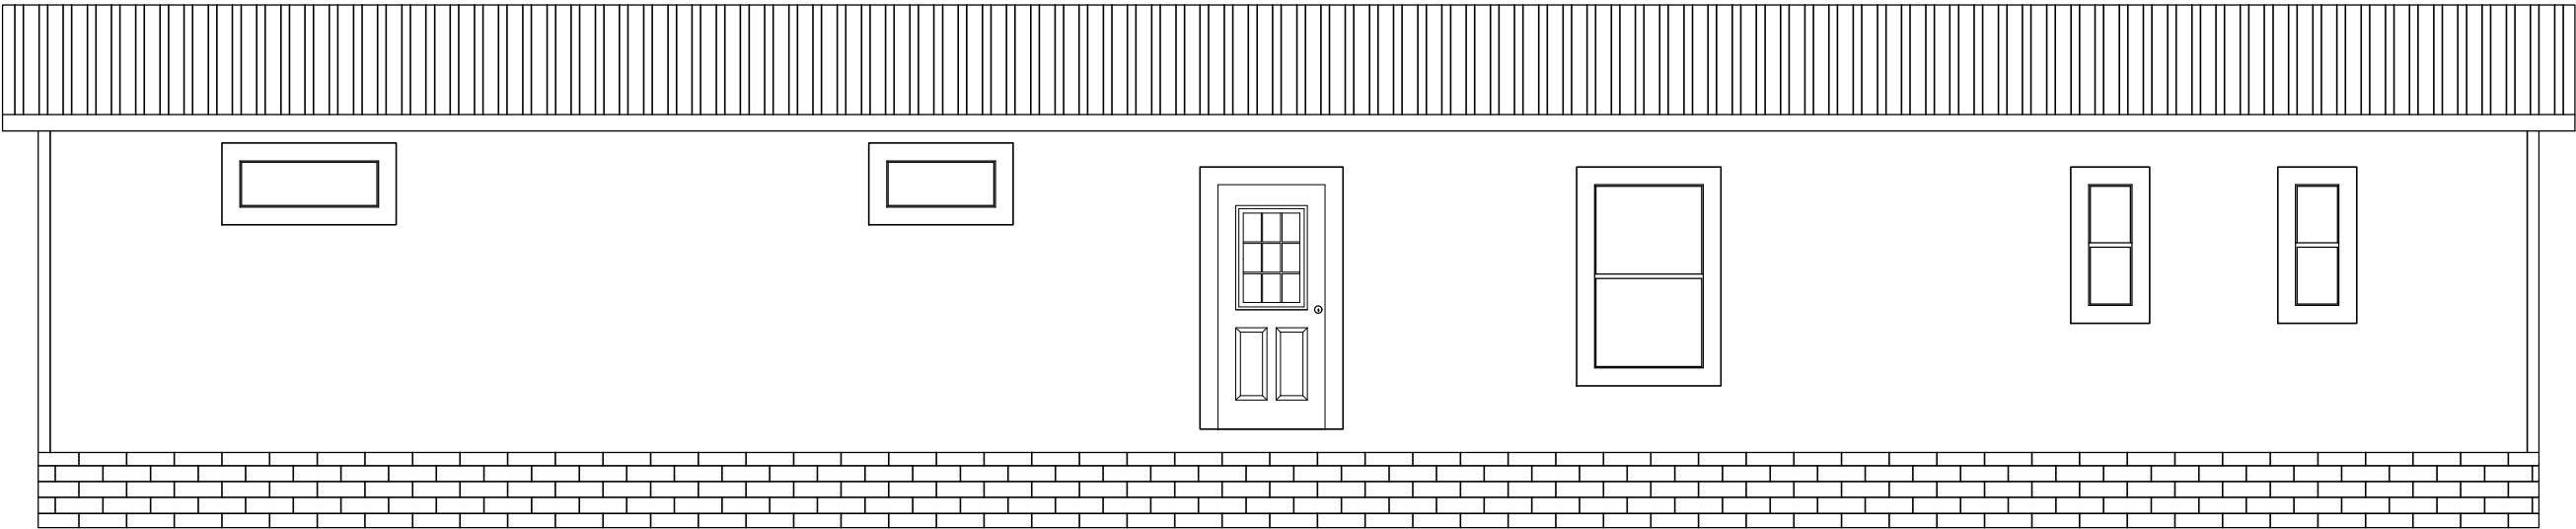

REAR ELEVATION

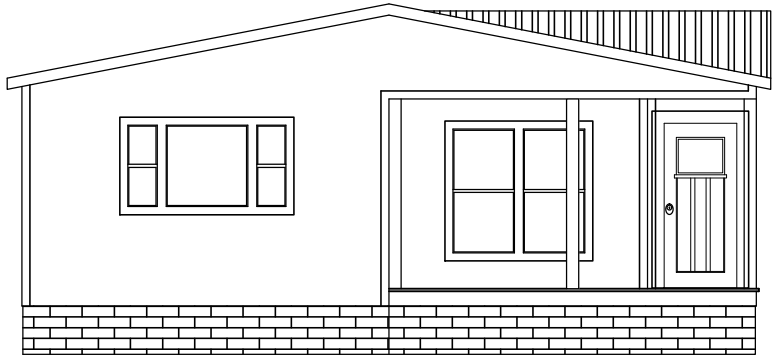

LEFT SIDE ELEVATION

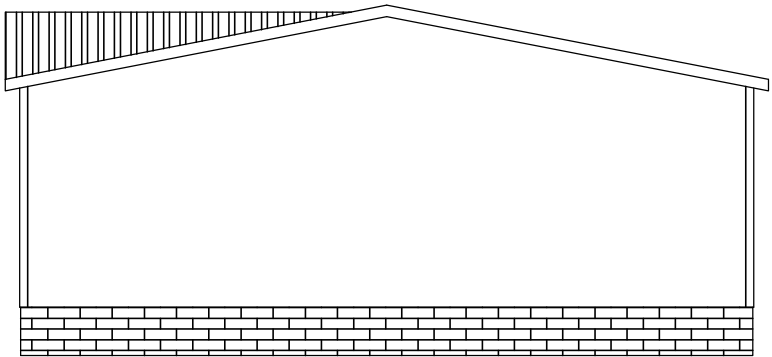

RIGHT SIDE ELEVATION



3401 WEST CORSICANA HWY ATHENS, TX 75751
PHONE: 903-677-0108

MODIFICATIONS

PROJECT:
110IN3270H42050
70'-0" x 30'-4"
4 BD 2 BT
DRAWN BY: RWALTERS
DATE: 11-28-23
SCALE: 3/16" = 1'-0"

TITLE:
ELEVATIONS
FILENAME: 110IN3270H42050-2026
110-IN3270G

SHEET:
EV-101

PROPRIETARY AND CONFIDENTIAL
THESE DRAWINGS AND SPECIFICATIONS ARE ORIGINAL,
PROPRIETARY AND CONFIDENTIAL MATERIALS OF CHAMPION.
COPYRIGHT © 1976-2026 BY CHAMPION