


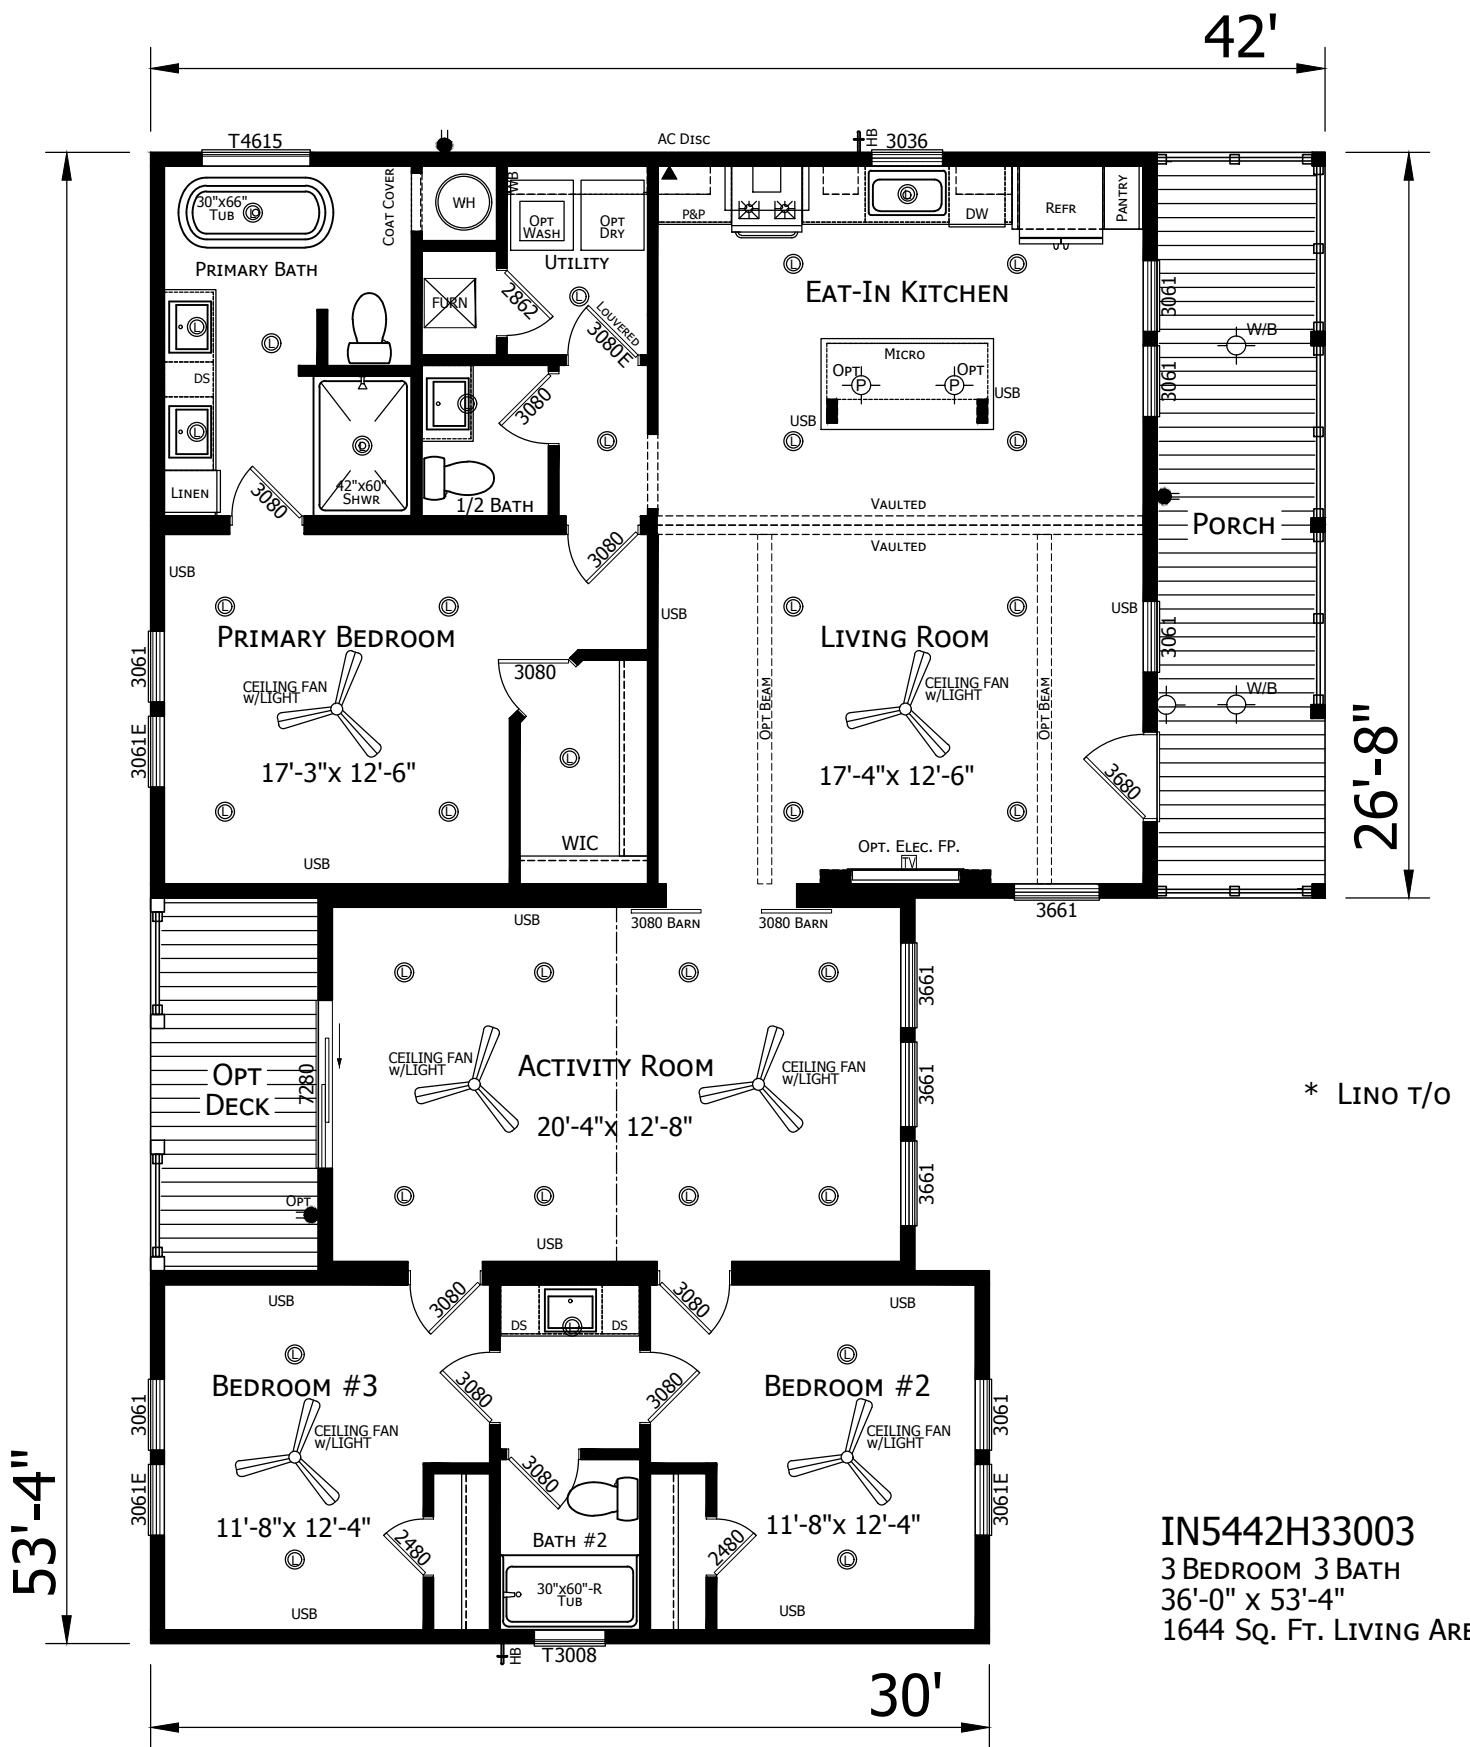


IN5442H33003
3 BEDROOM 3 BATH
36'-0" x 53'-4"
1644 SQ. FT. LIVING AREA

MODIFICATIONS



RIGHT SIDE ELEVATION

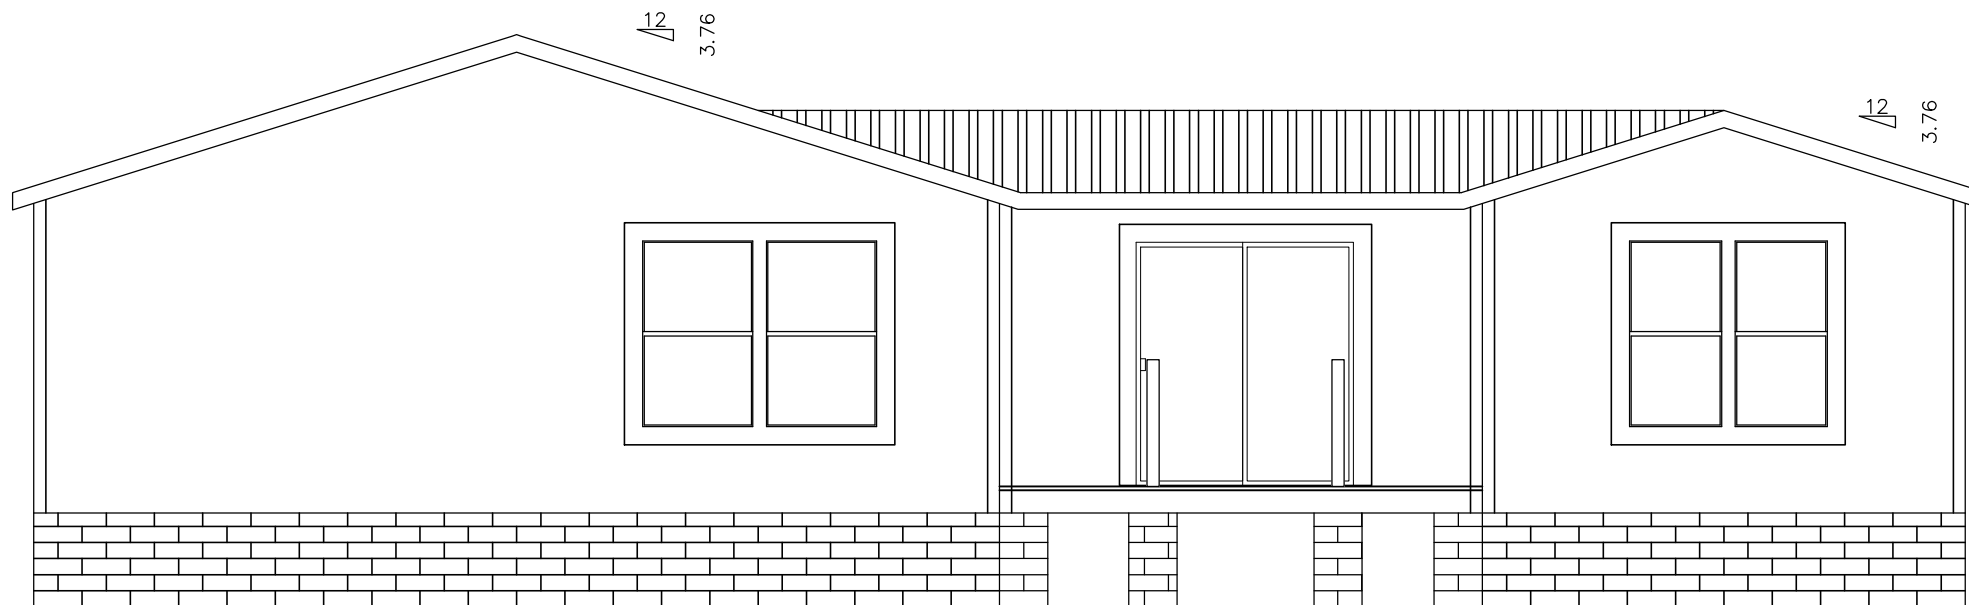

LEFT SIDE ELEVATION

CHAMPION

MANUFACTURED BEAUTIFULLY™

3401 WEST CORSICANA ATHENS, TX 75751

MODIFICATIONS

PROJECT:
110IN5442H33003
42'-0" x 53'-4"
3 BD 2.5 BT

DRAWN BY: RWALTERS

DATE: 08-10-26


SCALE: 3/16" = 1'-0"

TITLE:
ELEVATIONS


FILENAME: 110IN5442H33003

SHEET:
EV-101

PROPRIETARY AND CONFIDENTIAL
THESE DRAWINGS AND SPECIFICATIONS ARE ORIGINAL,
PROPRIETARY AND CONFIDENTIAL MATERIALS OF CHAMPION.
COPYRIGHT © 1976-2026 BY CHAMPION

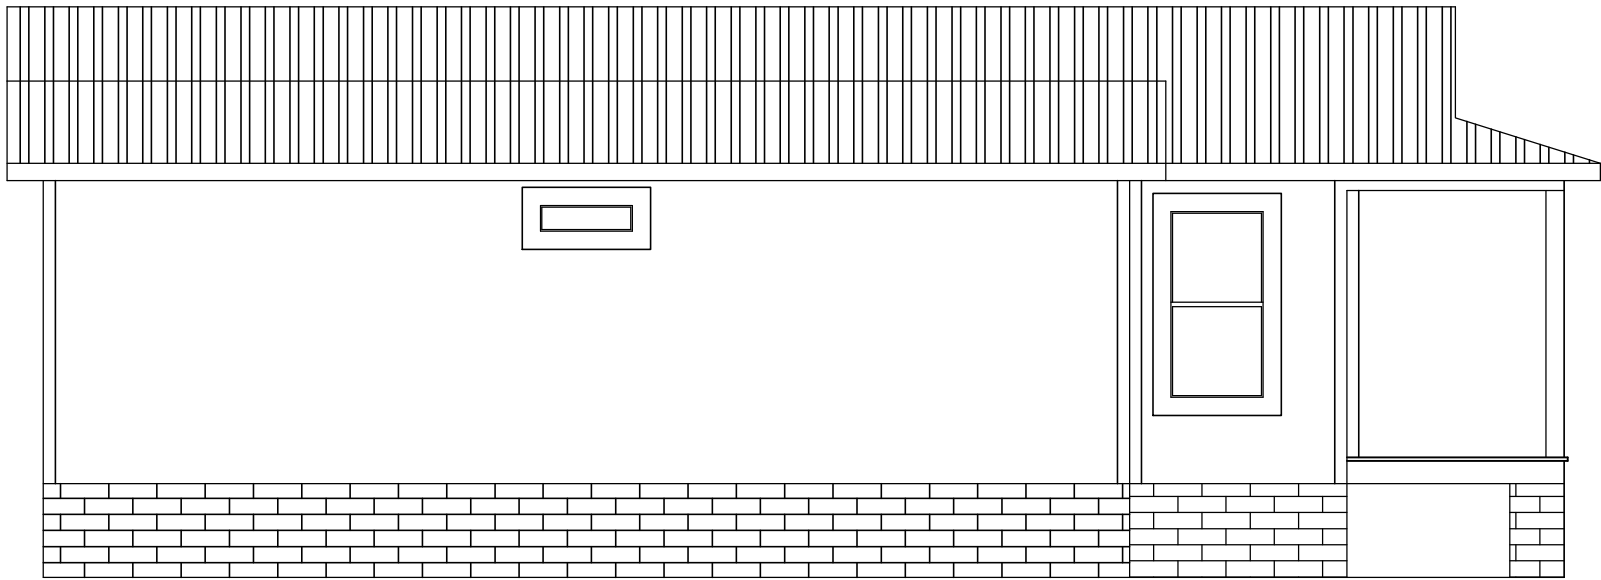

FRONT ELEVATION

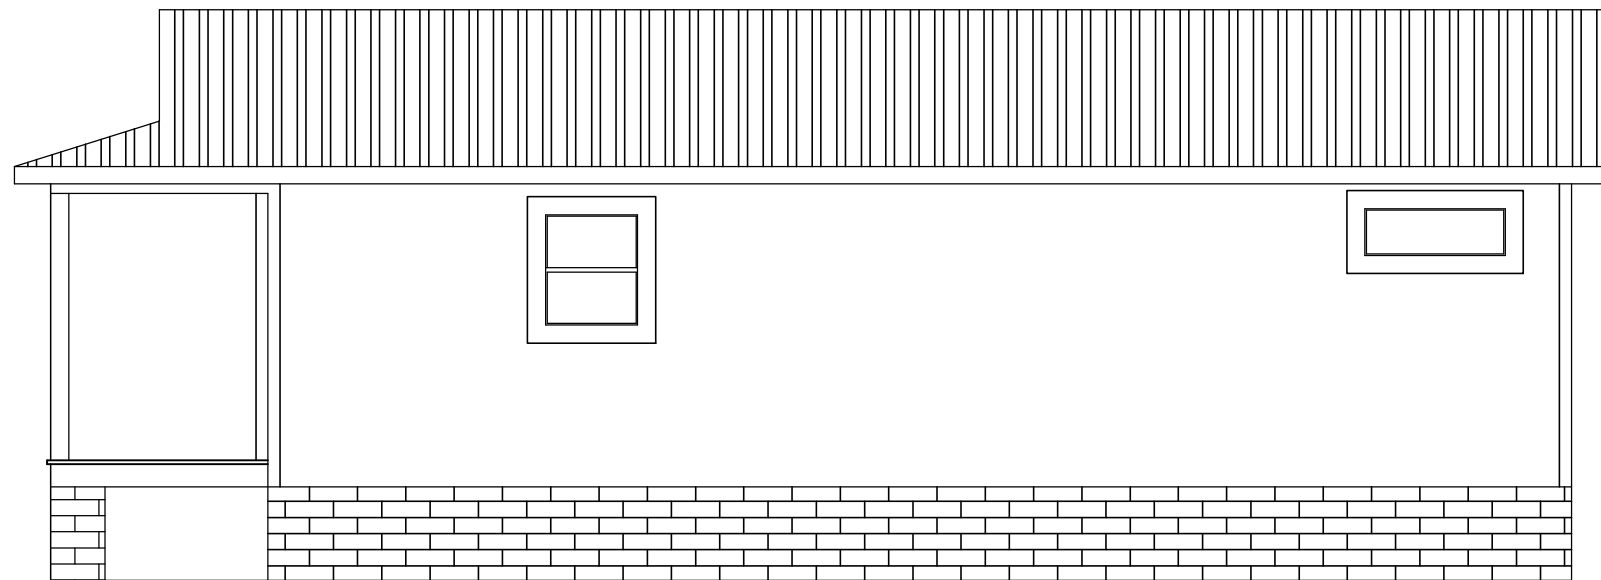

REAR ELEVATION

CHAMPION

MANUFACTURED BEAUTIFULLY™

3401 WEST CORSICANA ATHENS, TX 75751

MODIFICATIONS

PROJECT:
110IN5442H33003
42'-0" x 53'-4"
3 BD 2.5 BT

DRAWN BY: RWALTERS

DATE: 08-10-26

SCALE: 3/16" = 1'-0"

TITLE:
ELEVATIONS

FILENAME: 110IN5442H33003

SHEET:
EV-102

PROPRIETARY AND CONFIDENTIAL
THESE DRAWINGS AND SPECIFICATIONS ARE ORIGINAL,
PROPRIETARY AND CONFIDENTIAL MATERIALS OF CHAMPION.
COPYRIGHT © 1976-2026 BY CHAMPION